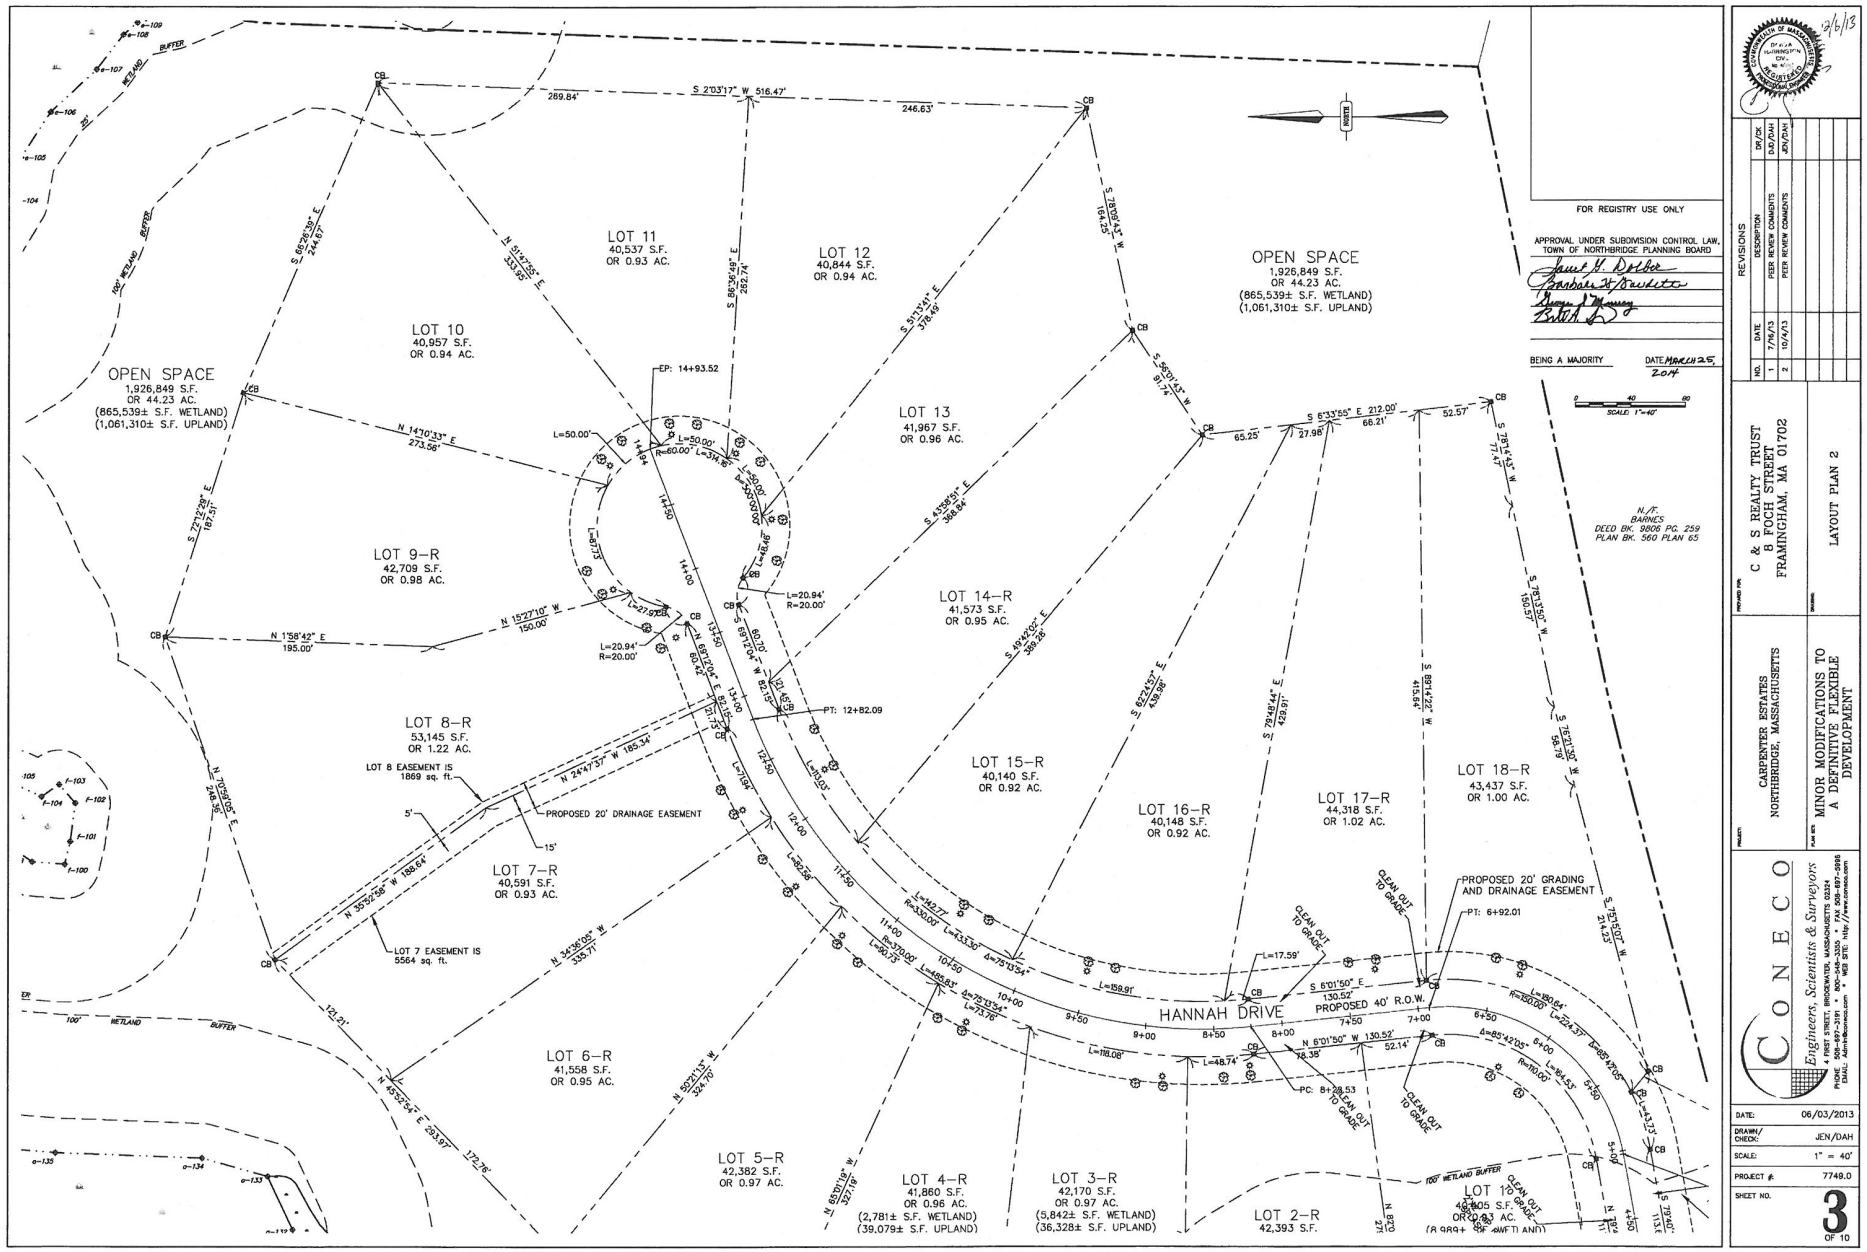

REVISIONS				
NO.	DATE	DESCRIPTION	BY/CK	
1	7/16/13	PEER REVIEW COMMENTS	DAD/DAH	
2	10/4/13	PEER REVIEW COMMENTS	JEN/DAH	

9/6/13

OWNER: C & S REALTY TRUST
8 FOCH STREET
FRAMINGHAM, MA 01702

PROJECT: CARPENTER ESTATES
NORTHBRIDGE, MASSACHUSETTS

PLAN SETS: MINOR MODIFICATIONS TO A DEFINITIVE FLEXIBLE DEVELOPMENT

DRAWING: LAYOUT PLAN 2

CONECO Engineers, Scientists & Surveyors
4 FIRST STREET, BRIDGEWATER, MASSACHUSETTS 02324
PHONE: 508-697-8115 FAX: 508-697-5996
EMAIL: Admin@conecco.com WEB SITE: http://www.conecco.com

DATE:	06/03/2013
DRAWN/CHECK:	JEN/DAH
SCALE:	1" = 40'
PROJECT #:	7749.0
SHEET NO.	3 OF 10

Carpenter Road